


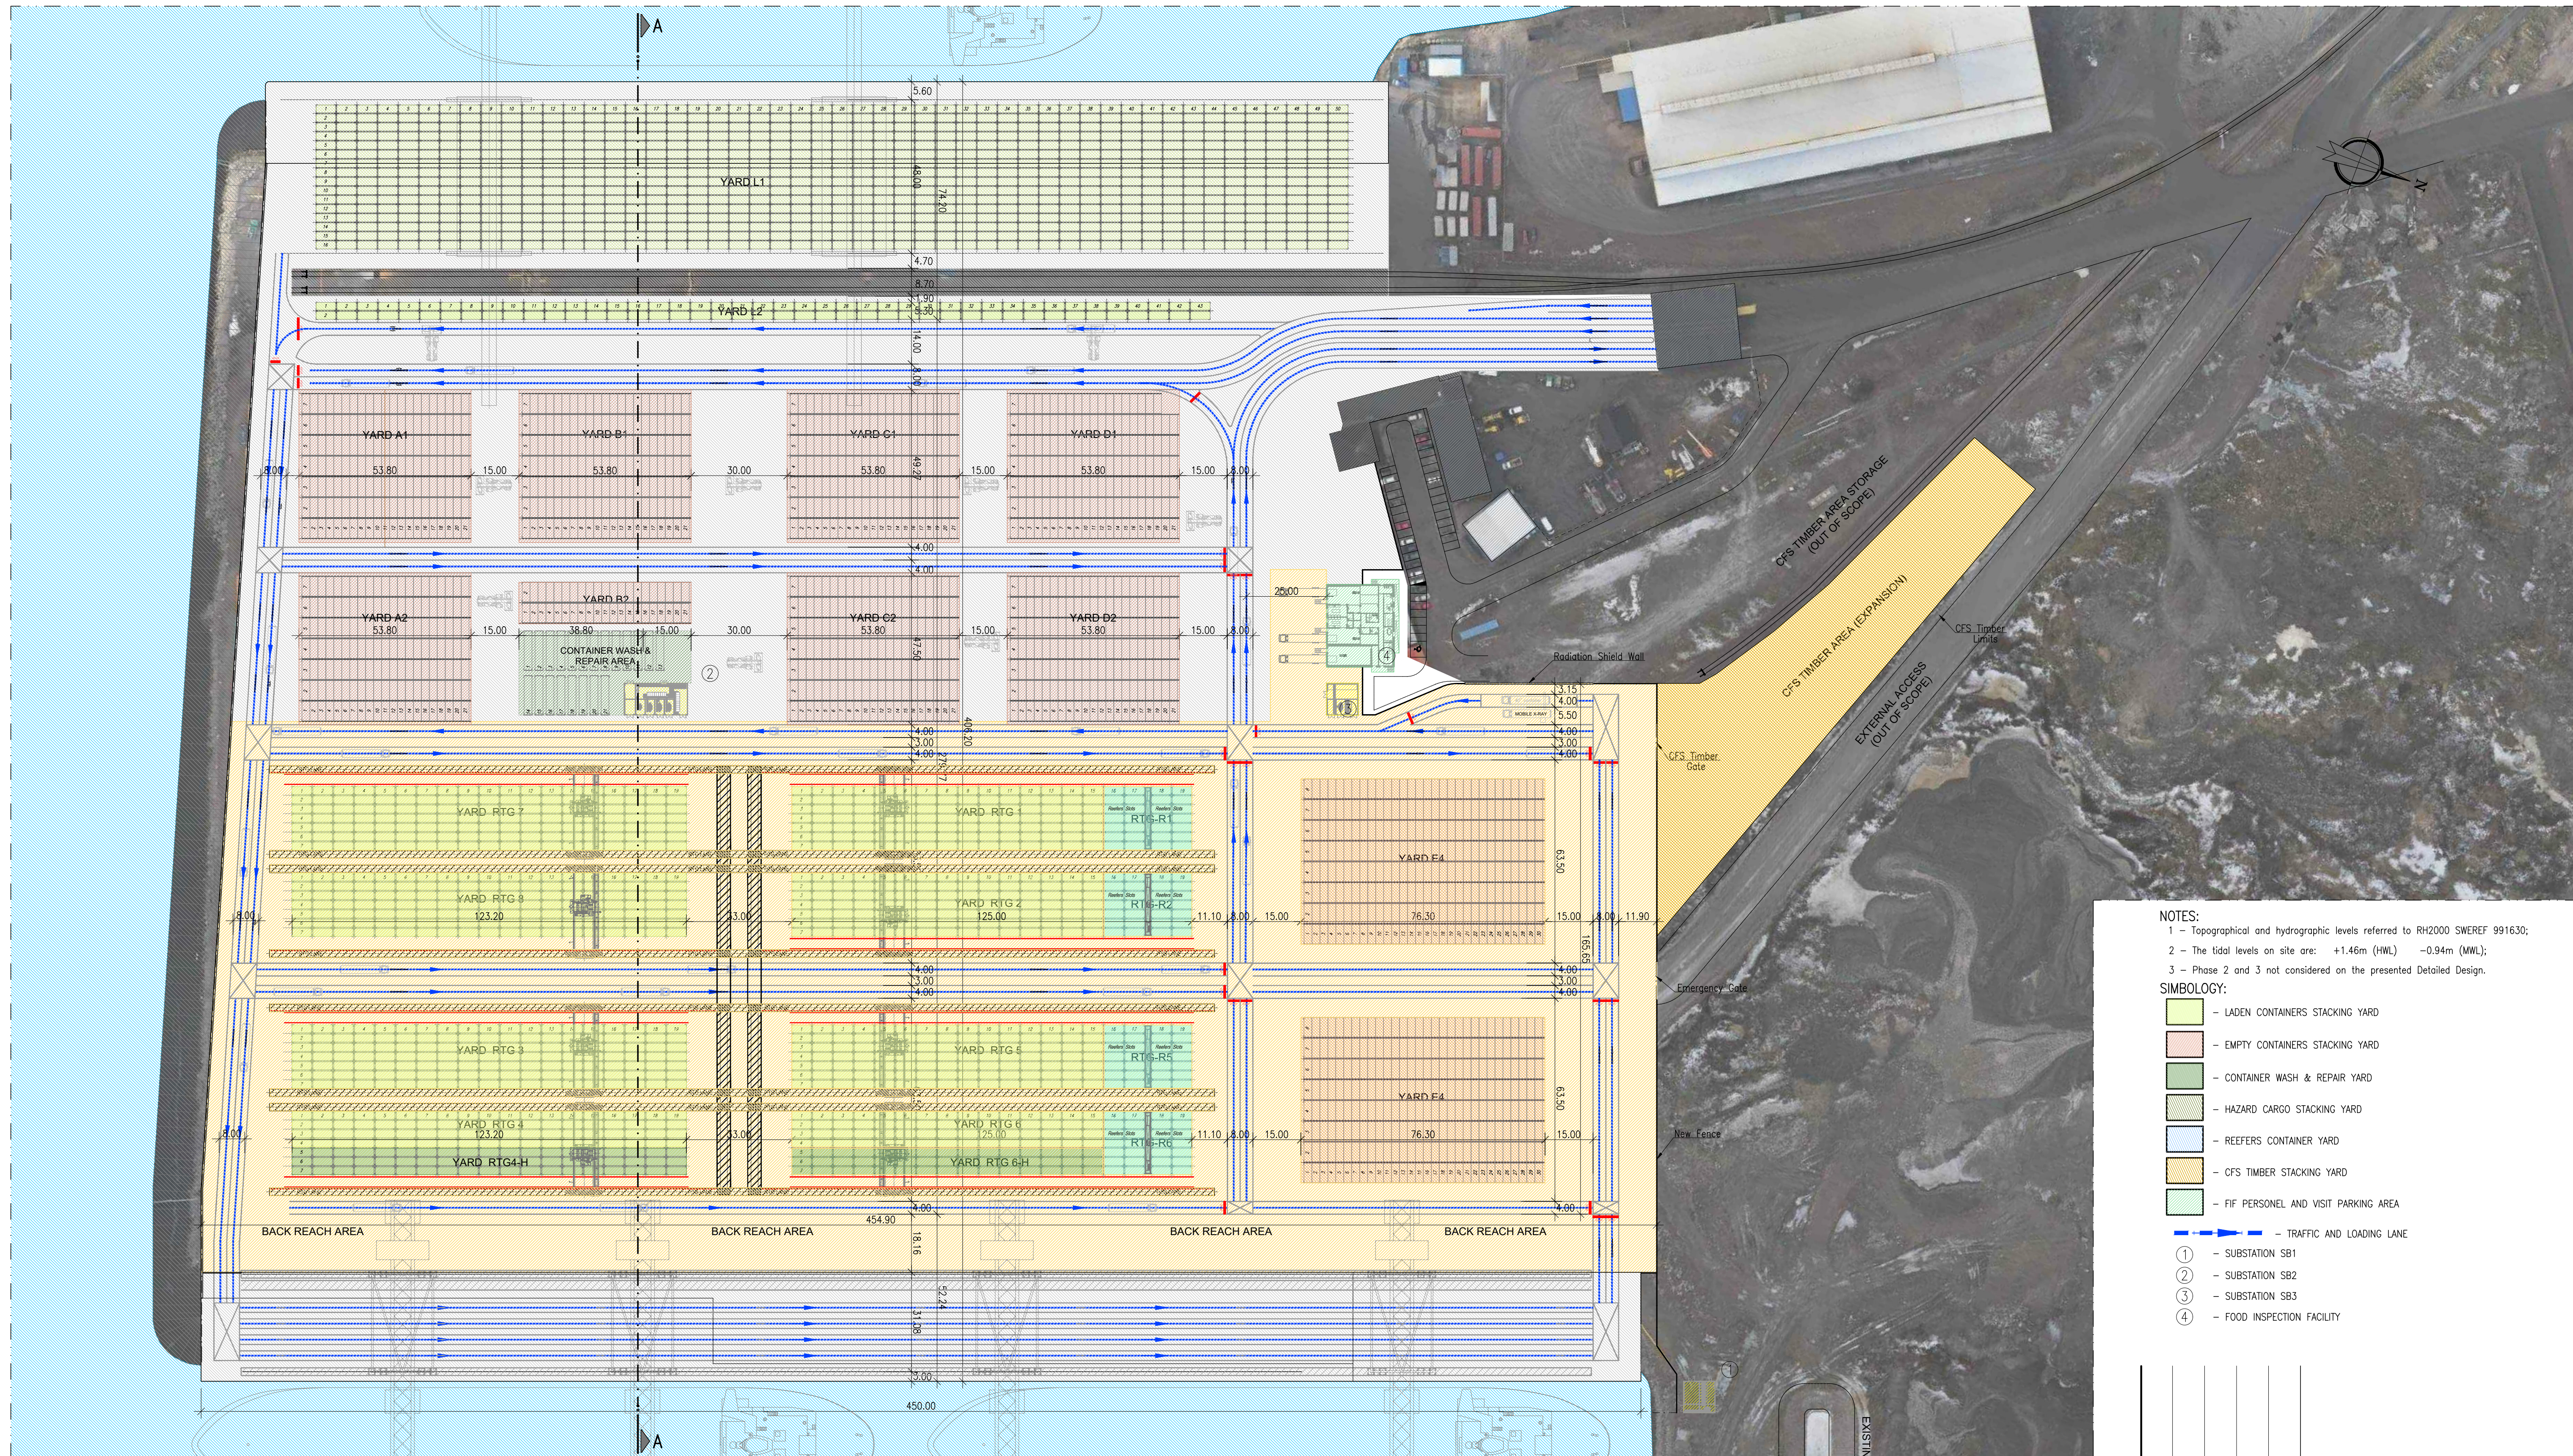


- NOTES:
- 1 - Topographical and hydrographic levels referred to RH2000 SWERF 991630;
 - 2 - The tidal levels on site are: +1.46m (HWL) -0.94m (MWL);
 - 3 - Phase 2 and 3 not considered on the presented Detailed Design.

- SIMBOLGY:
- LADEN CONTAINERS STACKING YARD
 - EMPTY CONTAINERS STACKING YARD
 - CONTAINER WASH & REPAIR YARD
 - HAZARD CARGO STACKING YARD
 - REEFERS CONTAINER YARD
 - CFS TIMBER STACKING YARD
 - FIF PERSONEL AND VISIT PARKING AREA
- TRAFFIC AND LOADING LANE
- 1 - SUBSTATION SB1
 - 2 - SUBSTATION SB2
 - 3 - SUBSTATION SB3
 - 4 - FOOD INSPECTION FACILITY

General Plan

Scale 1:1000

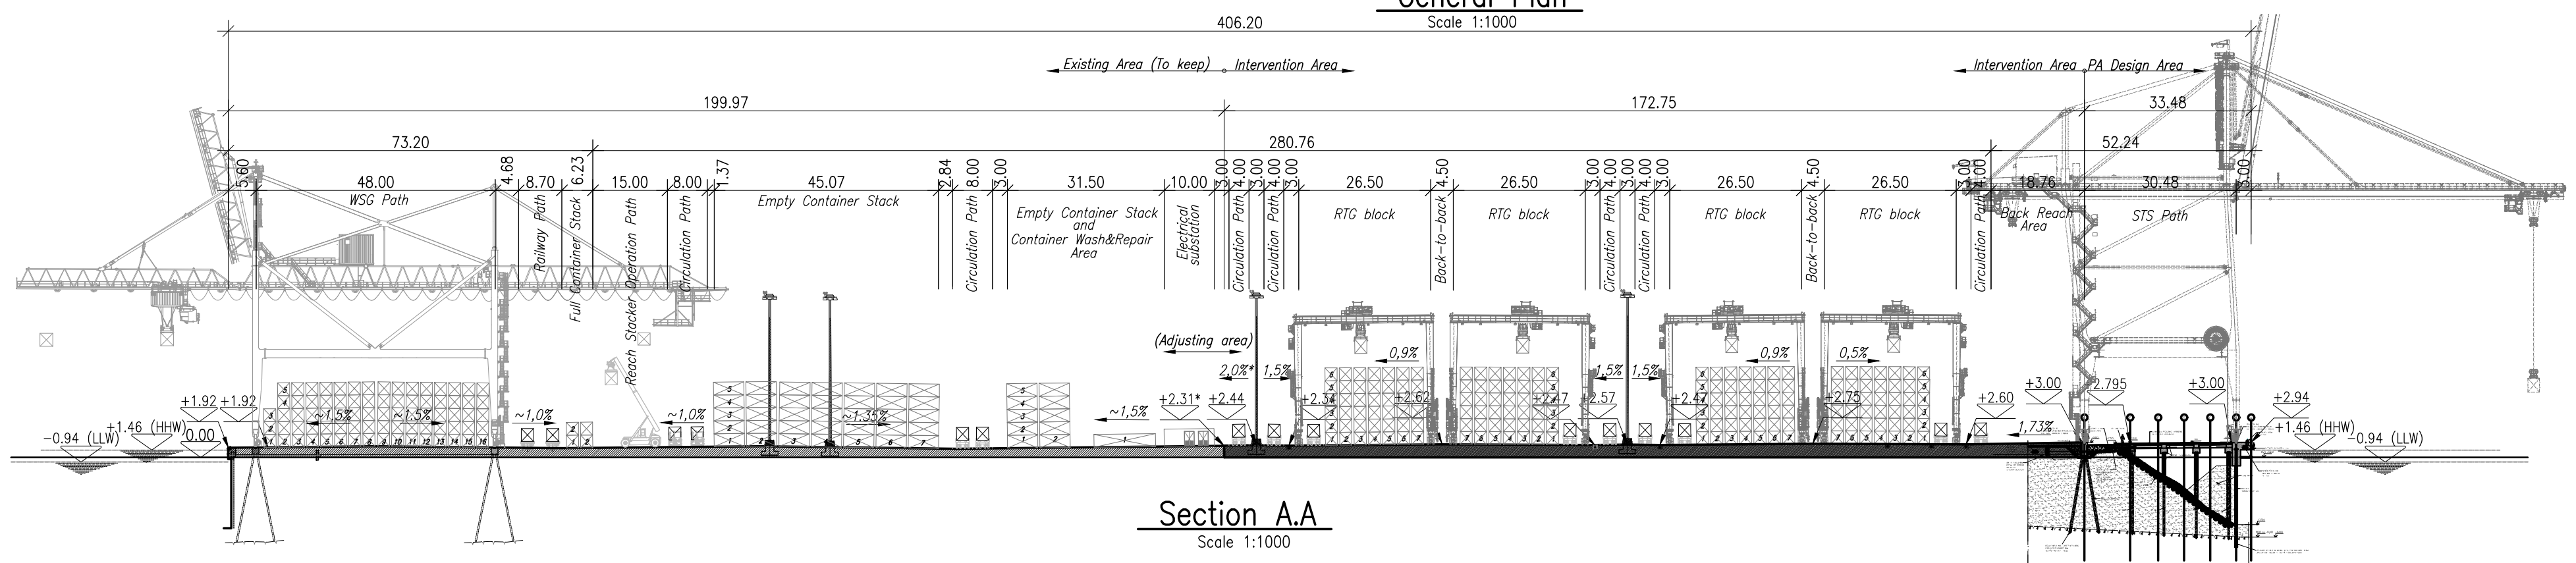

Section A.A

Scale 1:1000

REV.	DATE	DRW.	CHK.	APP.	DESCRIPTION
A	05/08/2019	DSF	DSF	ACR	Removal of the drainage pumping station

THIS DRAWING IS PROPERTY OF PROMAN. IT MUST NOT BE USED, REPRODUCED IN PART OR WHOLE, OR COMMUNICATED TO THIRD PARTIES WITHOUT PROMAN'S AUTHORIZATION.

CLIENT	YILPORT HOLDING INC.
PROJECT	GAVLE TERMINAL EXPANSION PROJECT
TITLE	DETAILED DESIGN OPERATIONAL CONCEPT GENERAL LAYOUT - PHASE 3 PLAN AND SECTION AA

PROMAN CENTRO DE ESTUDOS E PROJETOS S.A.		SCALE INDICATED	DRAWING N° 17085-1-3-GER-007	REVISION A
DESIGN D. Fonseca	CHECKED J. Pernão	APPROVED A. Ressurreição	DIRECTORY/FILE 17085-1-3-GER-007-A.dwg	REPLACES DRAWING N° REPLACED BY DRAWING N°
DATE December, 2018	Plot 1=1			